
NOTE:

I) ALL DIMENSIONS SHOWN FOR PROPOSED RETAIL AREAS ARE APPROXIMATE ONLY AND SHOULD BE VERIFIED IN THE FIELD.

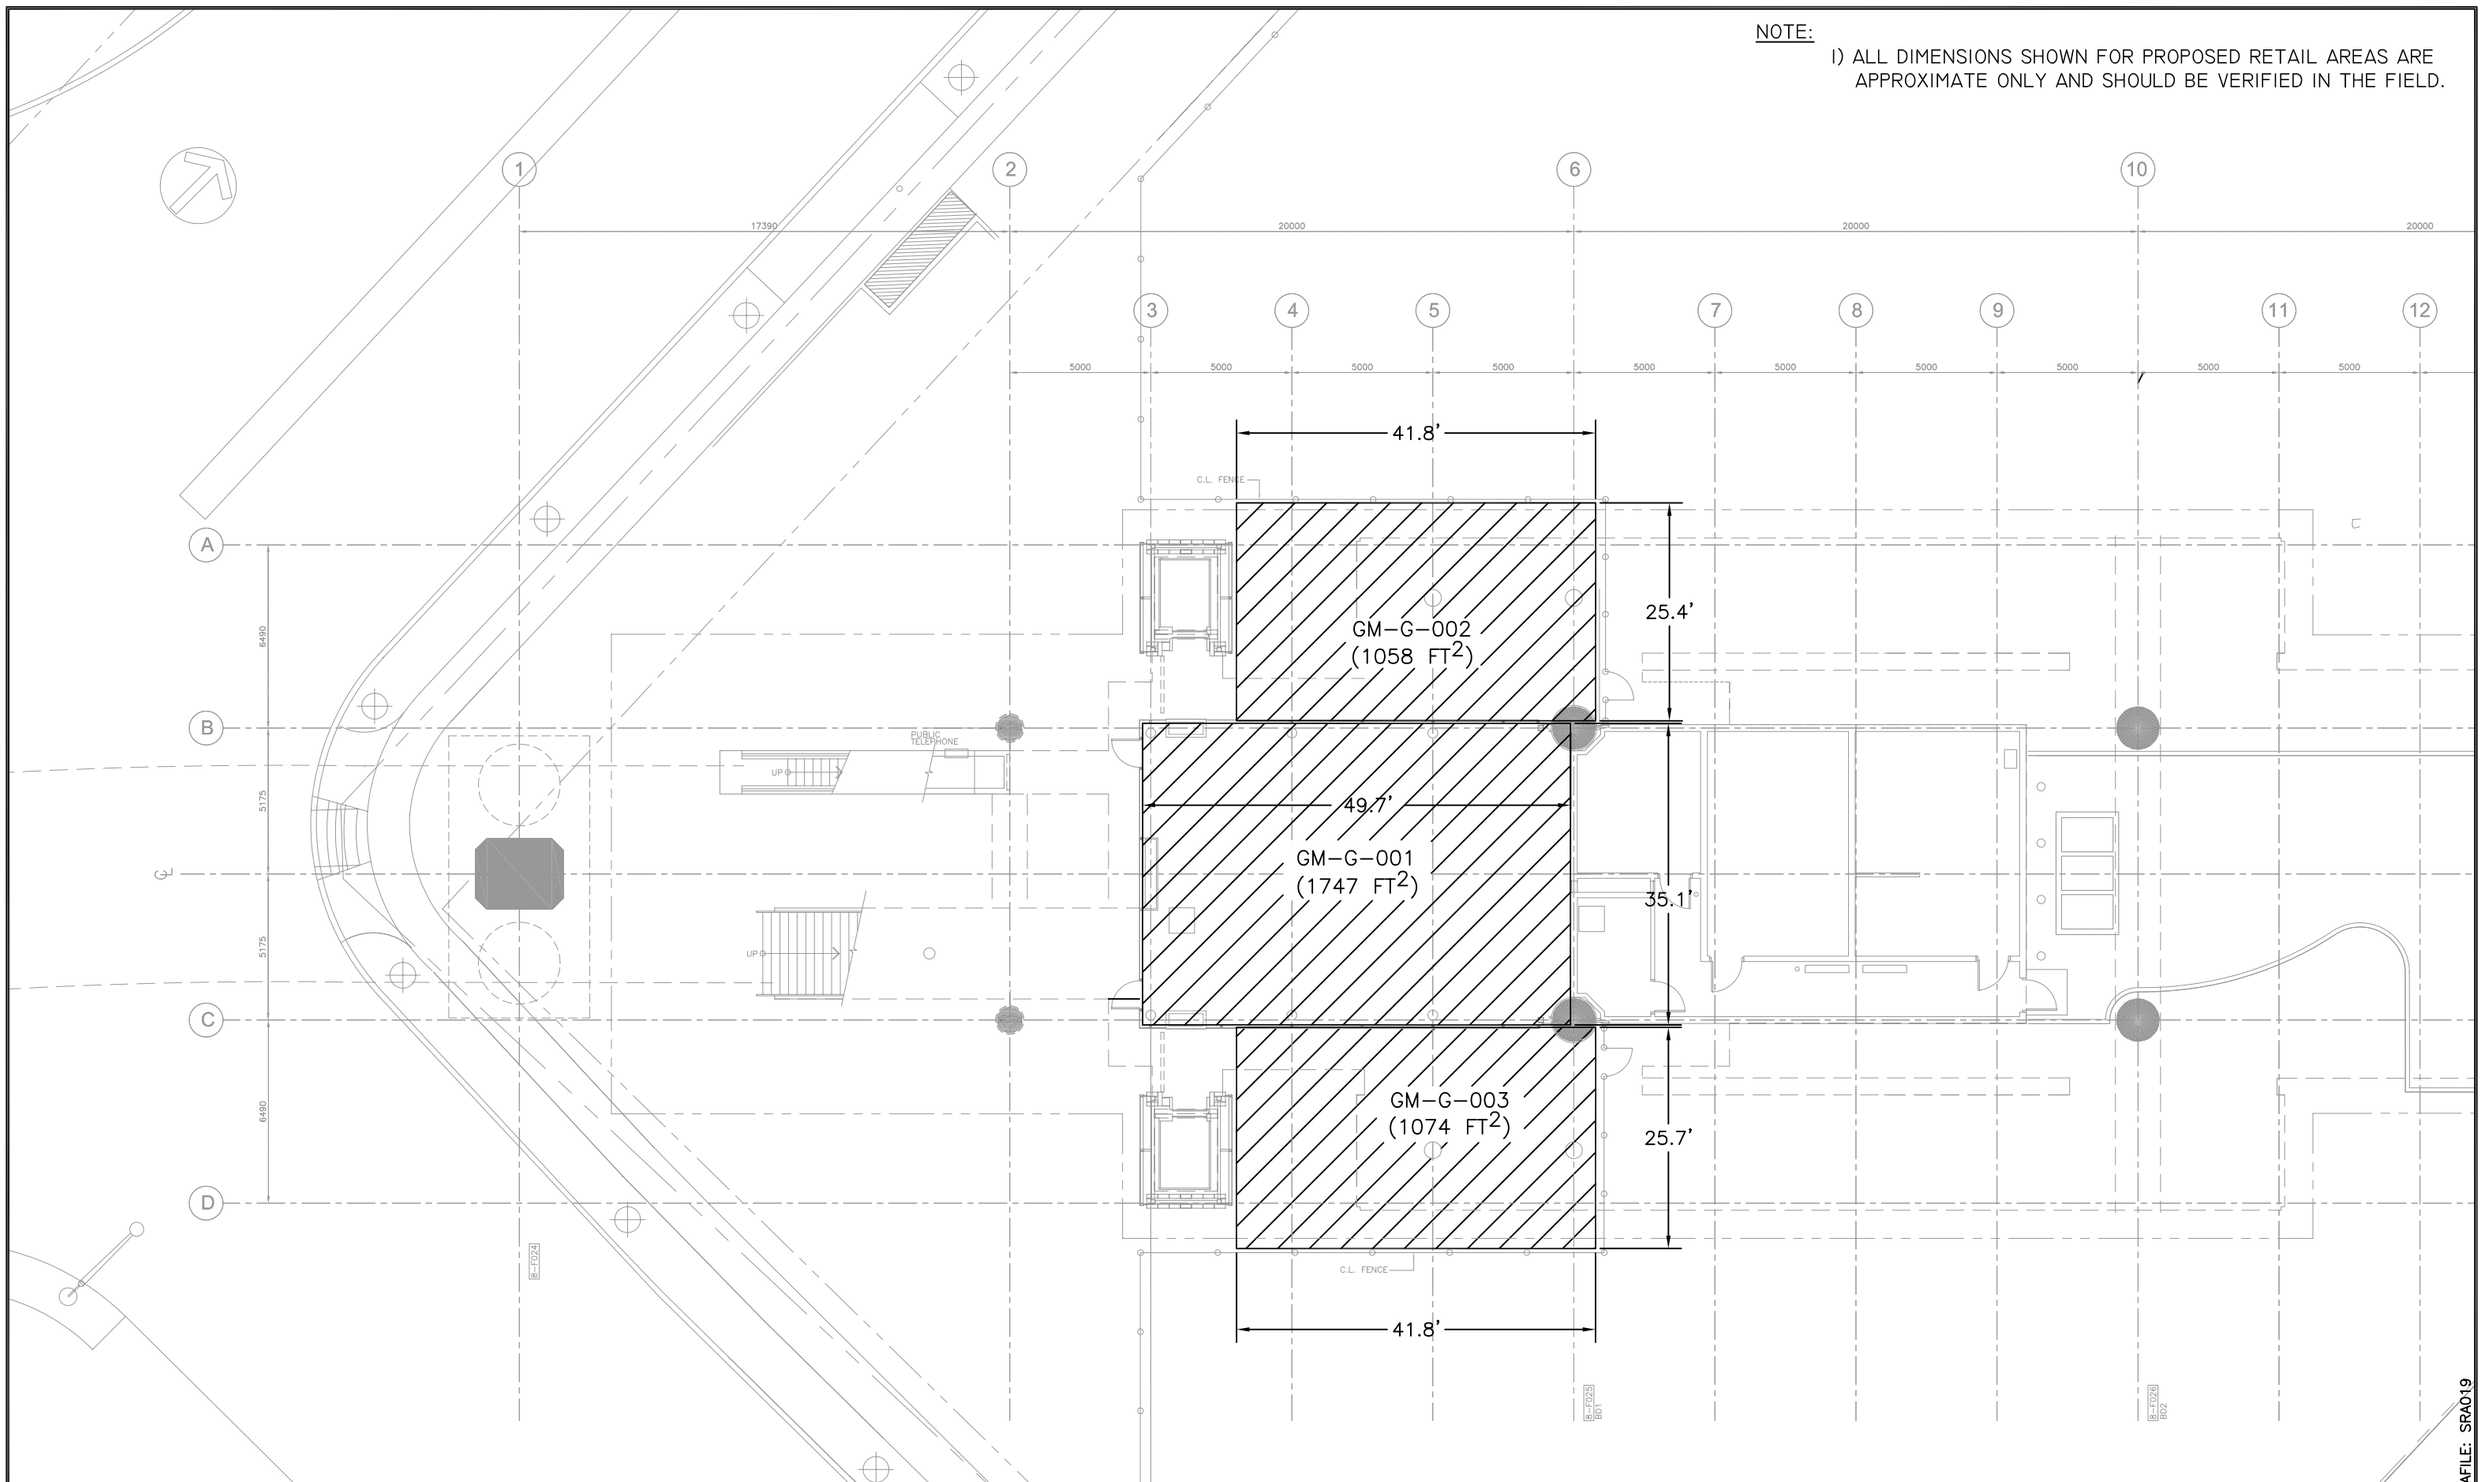

AFILE: SRA019

(SIGNED ORIGINAL COPY)

DESIGNED		DATE
DRAWN	R. TIU	DATE
CHECKED	NL	04/10/04 DATE
APPROVED	SF	04/10/04 DATE

REFERENCE DRAWINGS

NUMBER	DESCRIPTION

REVISIONS

DATE	No.	DESCRIPTION
04-09-10	0	FOR INFORMATION ONLY.
04-09-30	1	ISSUED FOR RFP.

BAR SCALE(S):

0 HOR. 5

SkyTrain

BRITISH COLUMBIA RAPID TRANSIT CO.,LTD.
6800-14TH AVENUE
BURNABY, B.C., CANADA V3N 4S7

GILMORE STATION
PARTIAL GROUND PLAN - WEST END
PROPOSED RETAIL AREAS

SCALE	DRAWING No.	SHEET No.
NTS	DW-990130-001-B	1/1