
NOTE:

I) ALL DIMENSIONS SHOWN FOR PROPOSED RETAIL AREAS ARE APPROXIMATE ONLY AND SHOULD BE VERIFIED IN THE FIELD.

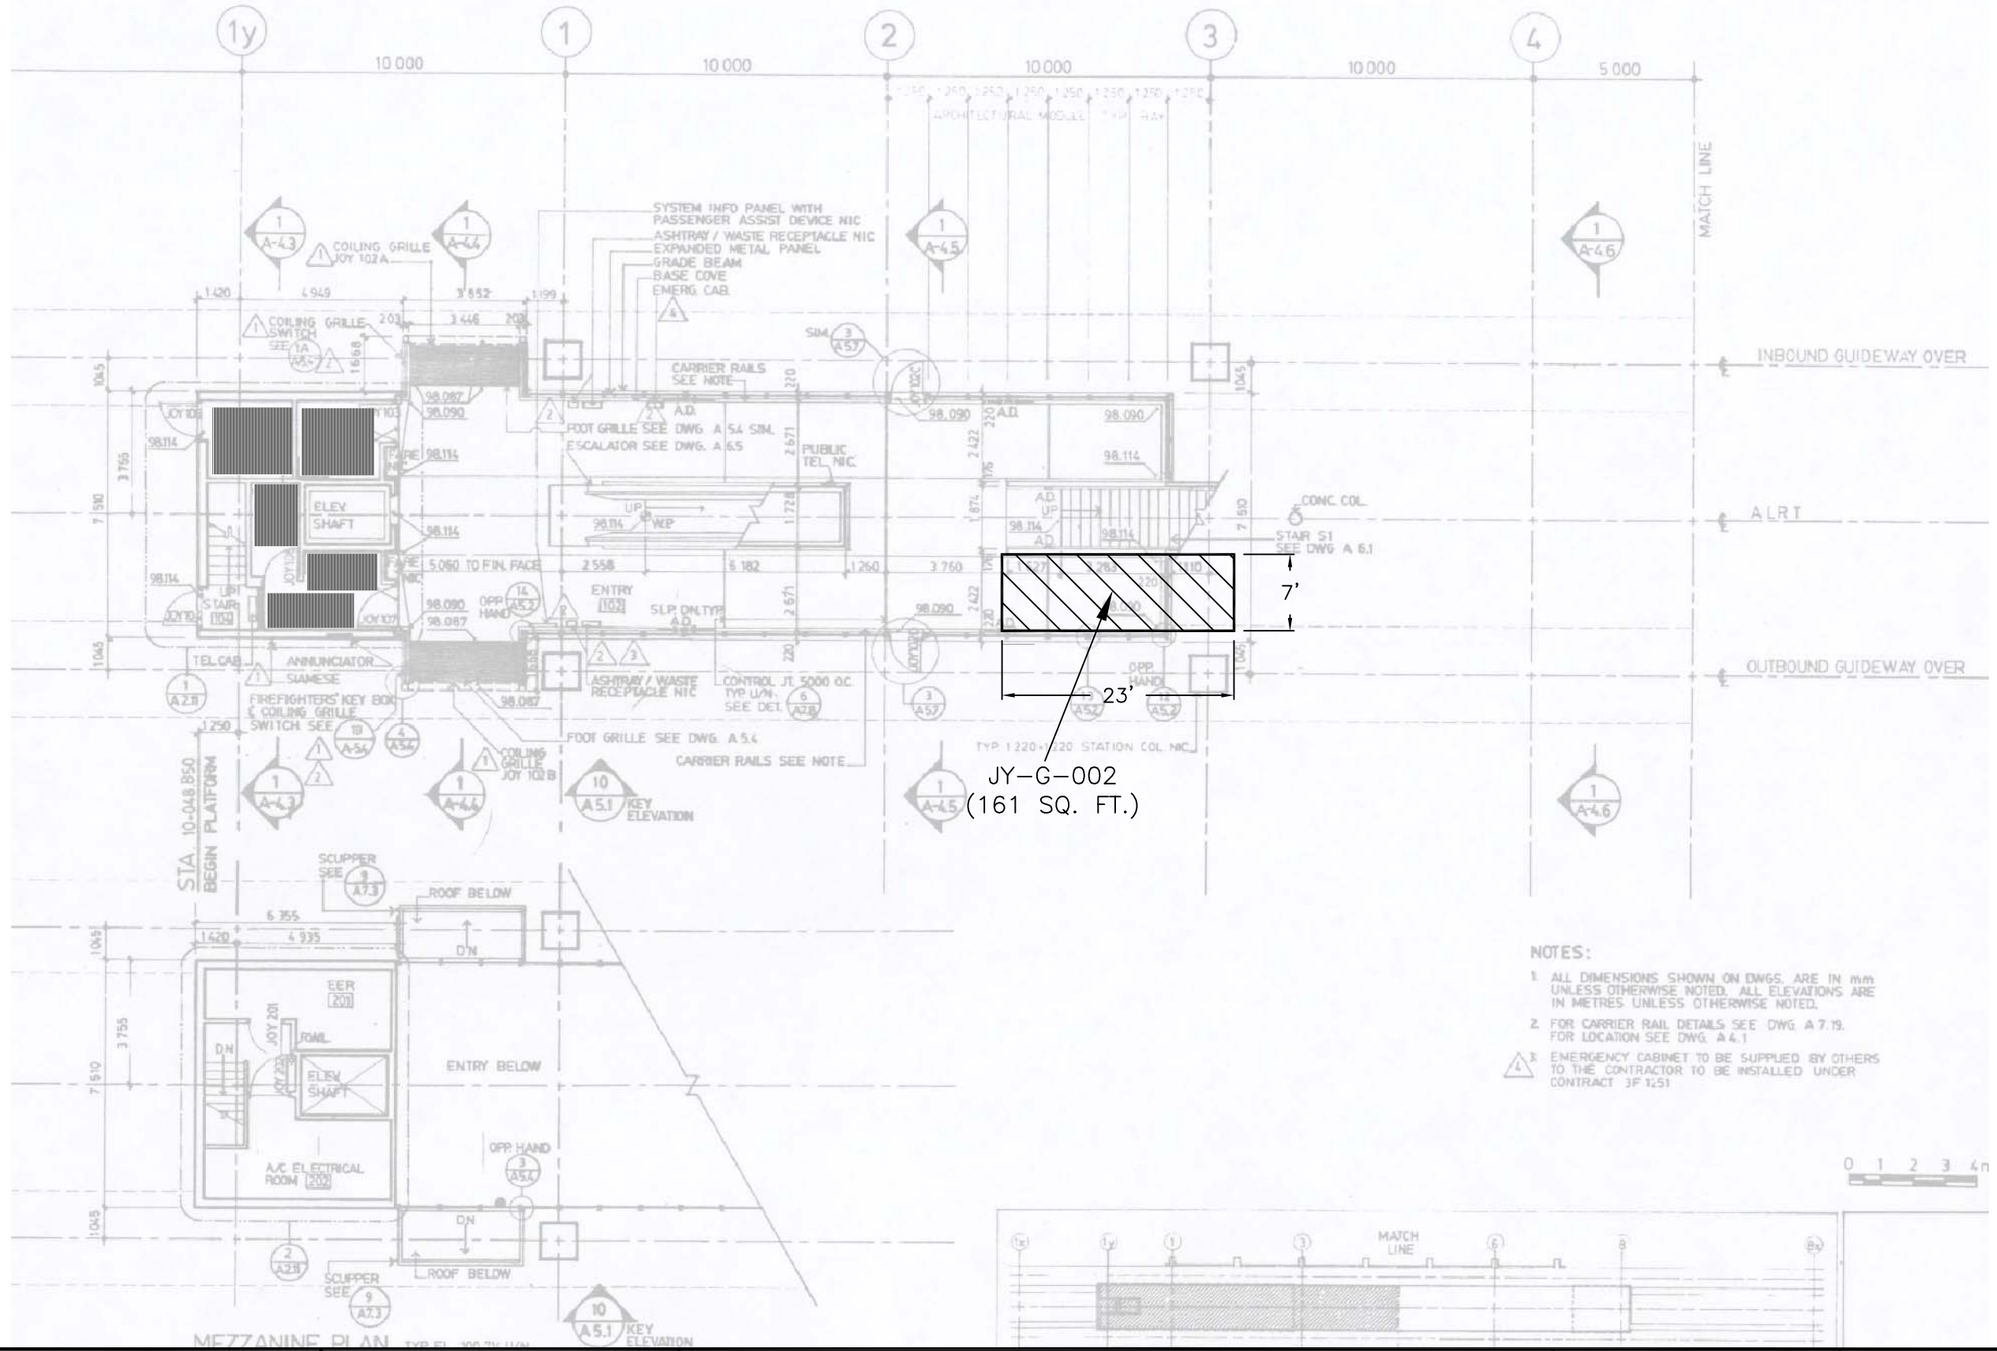

NOTES:

1. ALL DIMENSIONS SHOWN ON DWGS. ARE IN mm UNLESS OTHERWISE NOTED. ALL ELEVATIONS ARE IN METRES UNLESS OTHERWISE NOTED.
2. FOR CARRIER RAIL DETAILS SEE DWG. A 7.19. FOR LOCATION SEE DWG. A 4.1
3. EMERGENCY CABINET TO BE SUPPLIED BY OTHERS TO THE CONTRACTOR TO BE INSTALLED UNDER CONTRACT JF 1251

0 1 2 3 4m

AFILE: SRA007

(SIGNED ORIGINAL COPY)

		DATE
DESIGNED		
DRAWN	R. TIU	
CHECKED	NL	04/10/04
APPROVED	SF	04/10/04

REFERENCE DRAWINGS

NUMBER	DESCRIPTION

REVISIONS

DATE	No.	DESCRIPTION
04-09-10	0	FOR INFORMATION ONLY.
04-09-30	1	ISSUED FOR RFP.

SkyTrain

BRITISH COLUMBIA RAPID TRANSIT CO.,LTD.
6800-14TH AVENUE
BURNABY, B.C., CANADA V3N 4S7

JOYCE STATION GROUND/MEZZANINE LEVEL PLAN PROPOSED RETAIL AREAS

SCALE	DRAWING No.	SHEET No.
NTS	DW-990109-001-B	1/1