
NOTE:

1) ALL DIMENSIONS SHOWN FOR PROPOSED RETAIL AREAS ARE APPROXIMATE ONLY AND SHOULD BE VERIFIED IN THE FIELD.

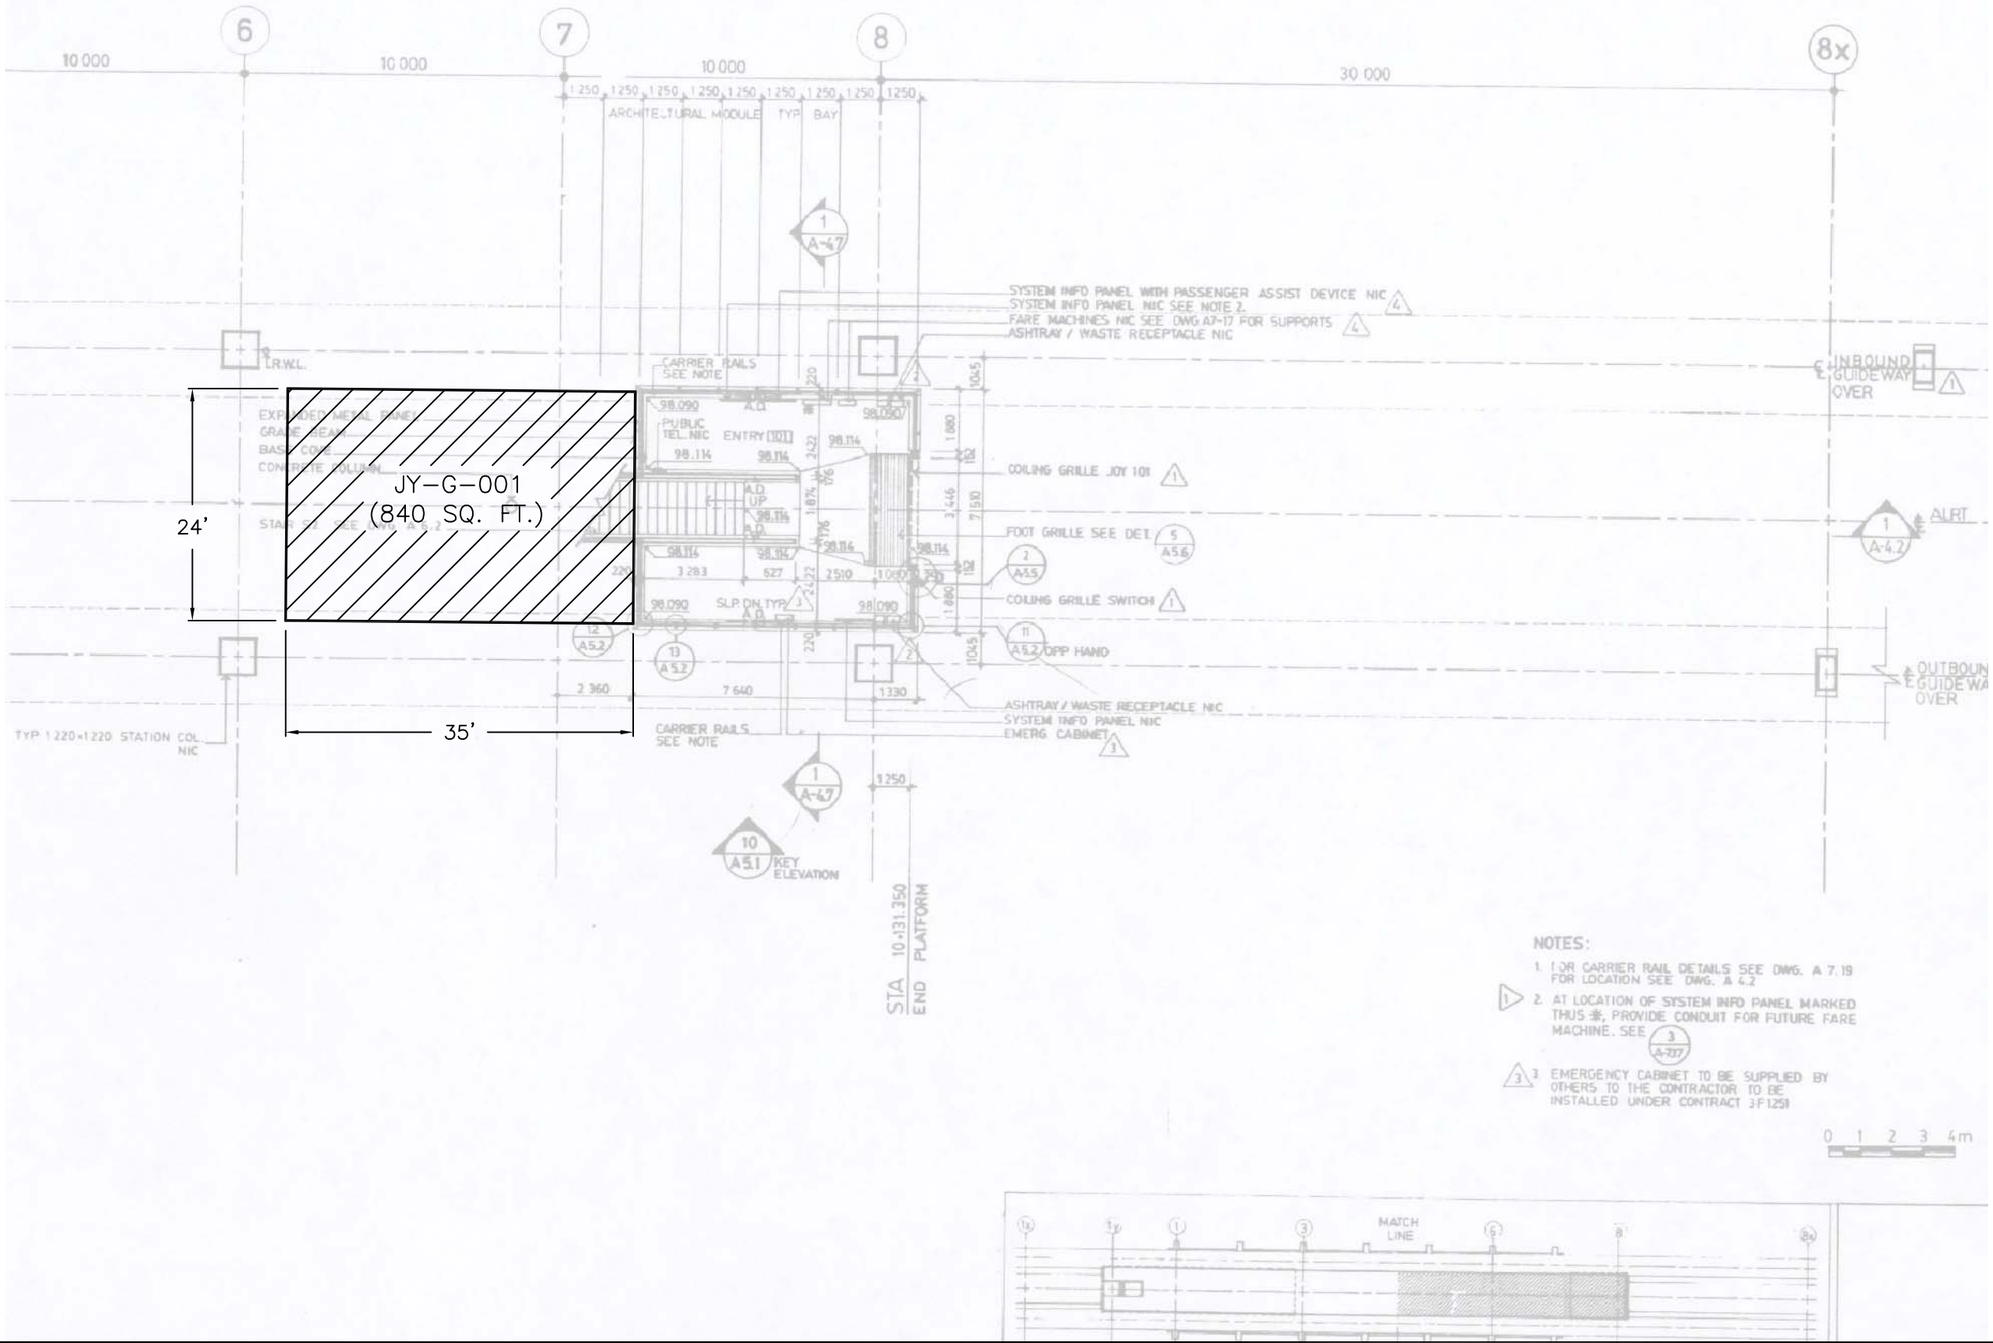


NOTES:

1. FOR CARRIER RAIL DETAILS SEE DWG. A 7.19 FOR LOCATION SEE DWG. A 4.2
2. AT LOCATION OF SYSTEM INFO PANEL MARKED THUS ✱, PROVIDE CONDUIT FOR FUTURE FARE MACHINE. SEE 3 A-7.7
3. EMERGENCY CABINET TO BE SUPPLIED BY OTHERS TO THE CONTRACTOR TO BE INSTALLED UNDER CONTRACT 3F1251

AFILE: SRA007

| (SIGNED ORIGINAL COPY) | | |
|---|---|---|
| DESIGNED | | DATE |
| DRAWN | R. TIU | DATE |
| CHECKED | NL | 04/10/04 DATE |
| APPROVED | SF | 04/10/04 DATE |

| REFERENCE DRAWINGS | |
|---|---|
| NUMBER | DESCRIPTION |

| REVISIONS | | |
|---|---|---|
| DATE | No. | DESCRIPTION |
| 04-09-10 | 0 | FOR INFORMATION ONLY. |
| 04-09-30 | 1 | ISSUED FOR RFP. |

SkyTrain

BRITISH COLUMBIA RAPID TRANSIT CO.,LTD.
6800-14TH AVENUE
BURNABY, B.C., CANADA V3N 4S7

# JOYCE STATION GROUND LEVEL PLAN PROPOSED RETAIL AREAS

| SCALE | DRAWING No. | SHEET No. |
|---|---|---|
| NTS | DW-990109-002-B | 1/1 |