
NOTE:

1) ALL DIMENSIONS SHOWN FOR PROPOSED RETAIL AREAS ARE APPROXIMATE ONLY AND SHOULD BE VERIFIED IN THE FIELD.

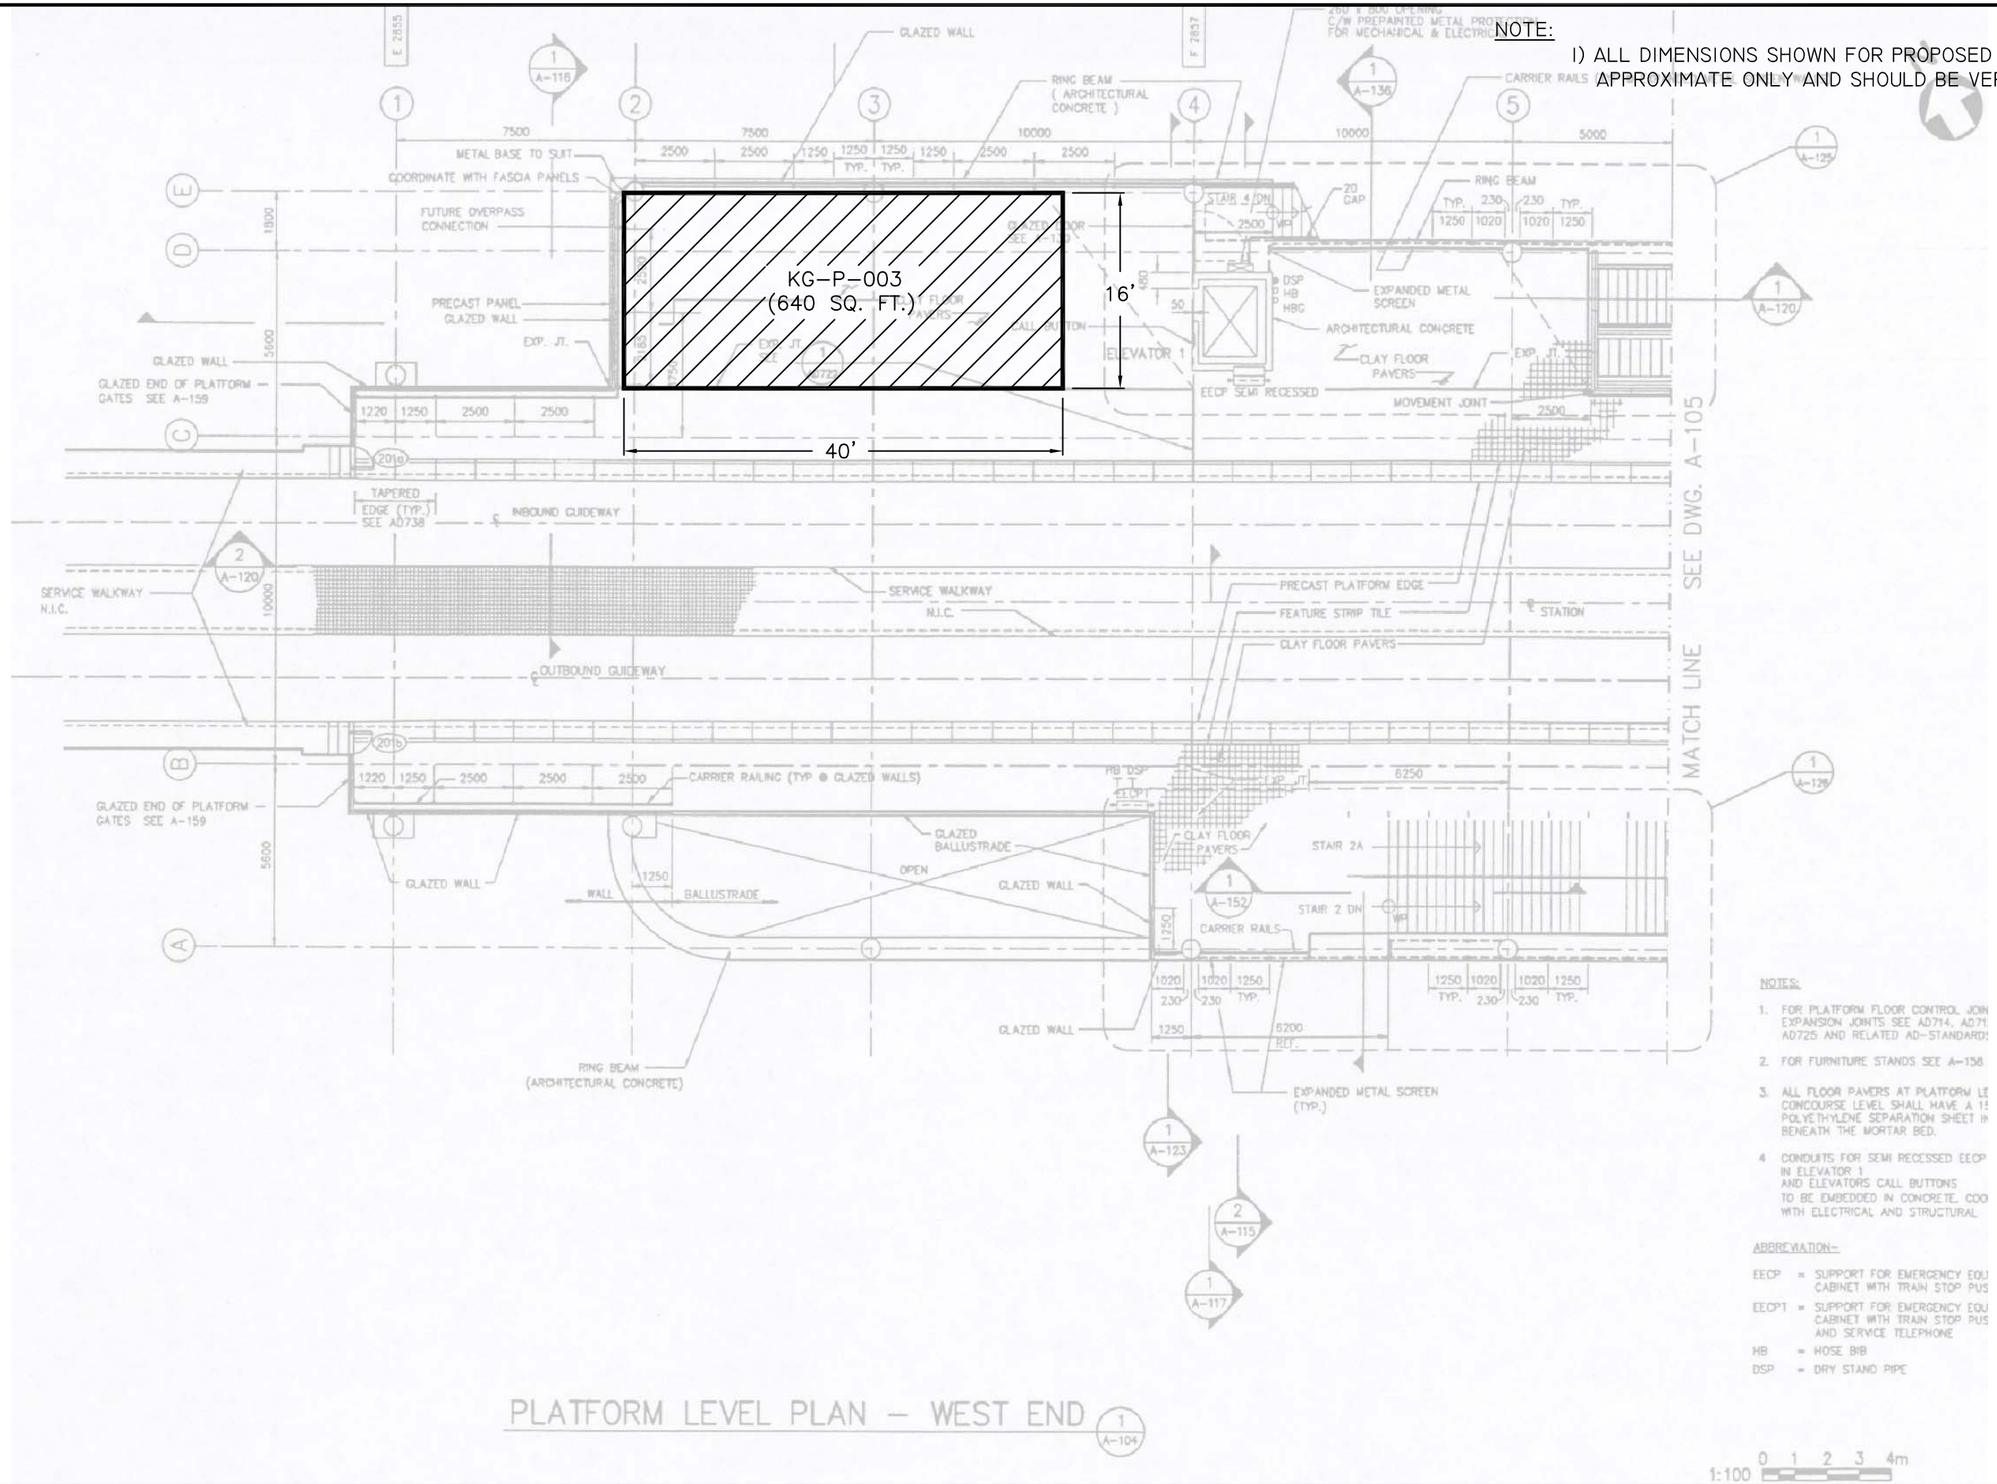

NOTES:

1. FOR PLATFORM FLOOR CONTROL JOIN EXPANSION JOINTS SEE AD714, AD71 AD725 AND RELATED AD-STANDARDS
2. FOR FURNITURE STANDS SEE A-158
3. ALL FLOOR PAVERS AT PLATFORM LE CONCOURSE LEVEL SHALL HAVE A 15 POLYETHYLENE SEPARATION SHEET IN BENEATH THE MORTAR BED.
4. CONDUITS FOR SEMI RECESSED EECP IN ELEVATOR 1 AND ELEVATORS CALL BUTTONS TO BE EMBEDDED IN CONCRETE. COO WITH ELECTRICAL AND STRUCTURAL

ABBREVIATION–

EECP = SUPPORT FOR EMERGENCY EQU CABINET WITH TRAIN STOP PUS
EECPT = SUPPORT FOR EMERGENCY EQU CABINET WITH TRAIN STOP PUS AND SERVICE TELEPHONE
HB = HOSE BIB
DSP = DRY STAND PIPE

PLATFORM LEVEL PLAN – WEST END (1 / A-104)

1:100 0 1 2 3 4m

AFILE: SRA012

(SIGNED ORIGINAL COPY)

		DATE
DESIGNED		
DRAWN	R. TIU	
CHECKED	NL	04/10/04
APPROVED	SF	04/10/04

REFERENCE DRAWINGS	
NUMBER	DESCRIPTION

REVISIONS		
DATE	No.	DESCRIPTION
04-09-10	0	FOR INFORMATION ONLY.
04-09-30	1	ISSUED FOR RFP.

SkyTrain

BRITISH COLUMBIA RAPID TRANSIT CO.,LTD.
6800-14TH AVENUE
BURNABY, B.C., CANADA V3N 4S7

KING GEORGE STATION PLATFORM LEVEL PLAN PROPOSED RETAIL AREAS

SCALE	DRAWING No.	SHEET No.
NTS	DW-990120-002-B	1/1