
NOTE:

1) ALL DIMENSIONS SHOWN FOR PROPOSED RETAIL AREAS ARE APPROXIMATE ONLY AND SHOULD BE VERIFIED IN THE FIELD.

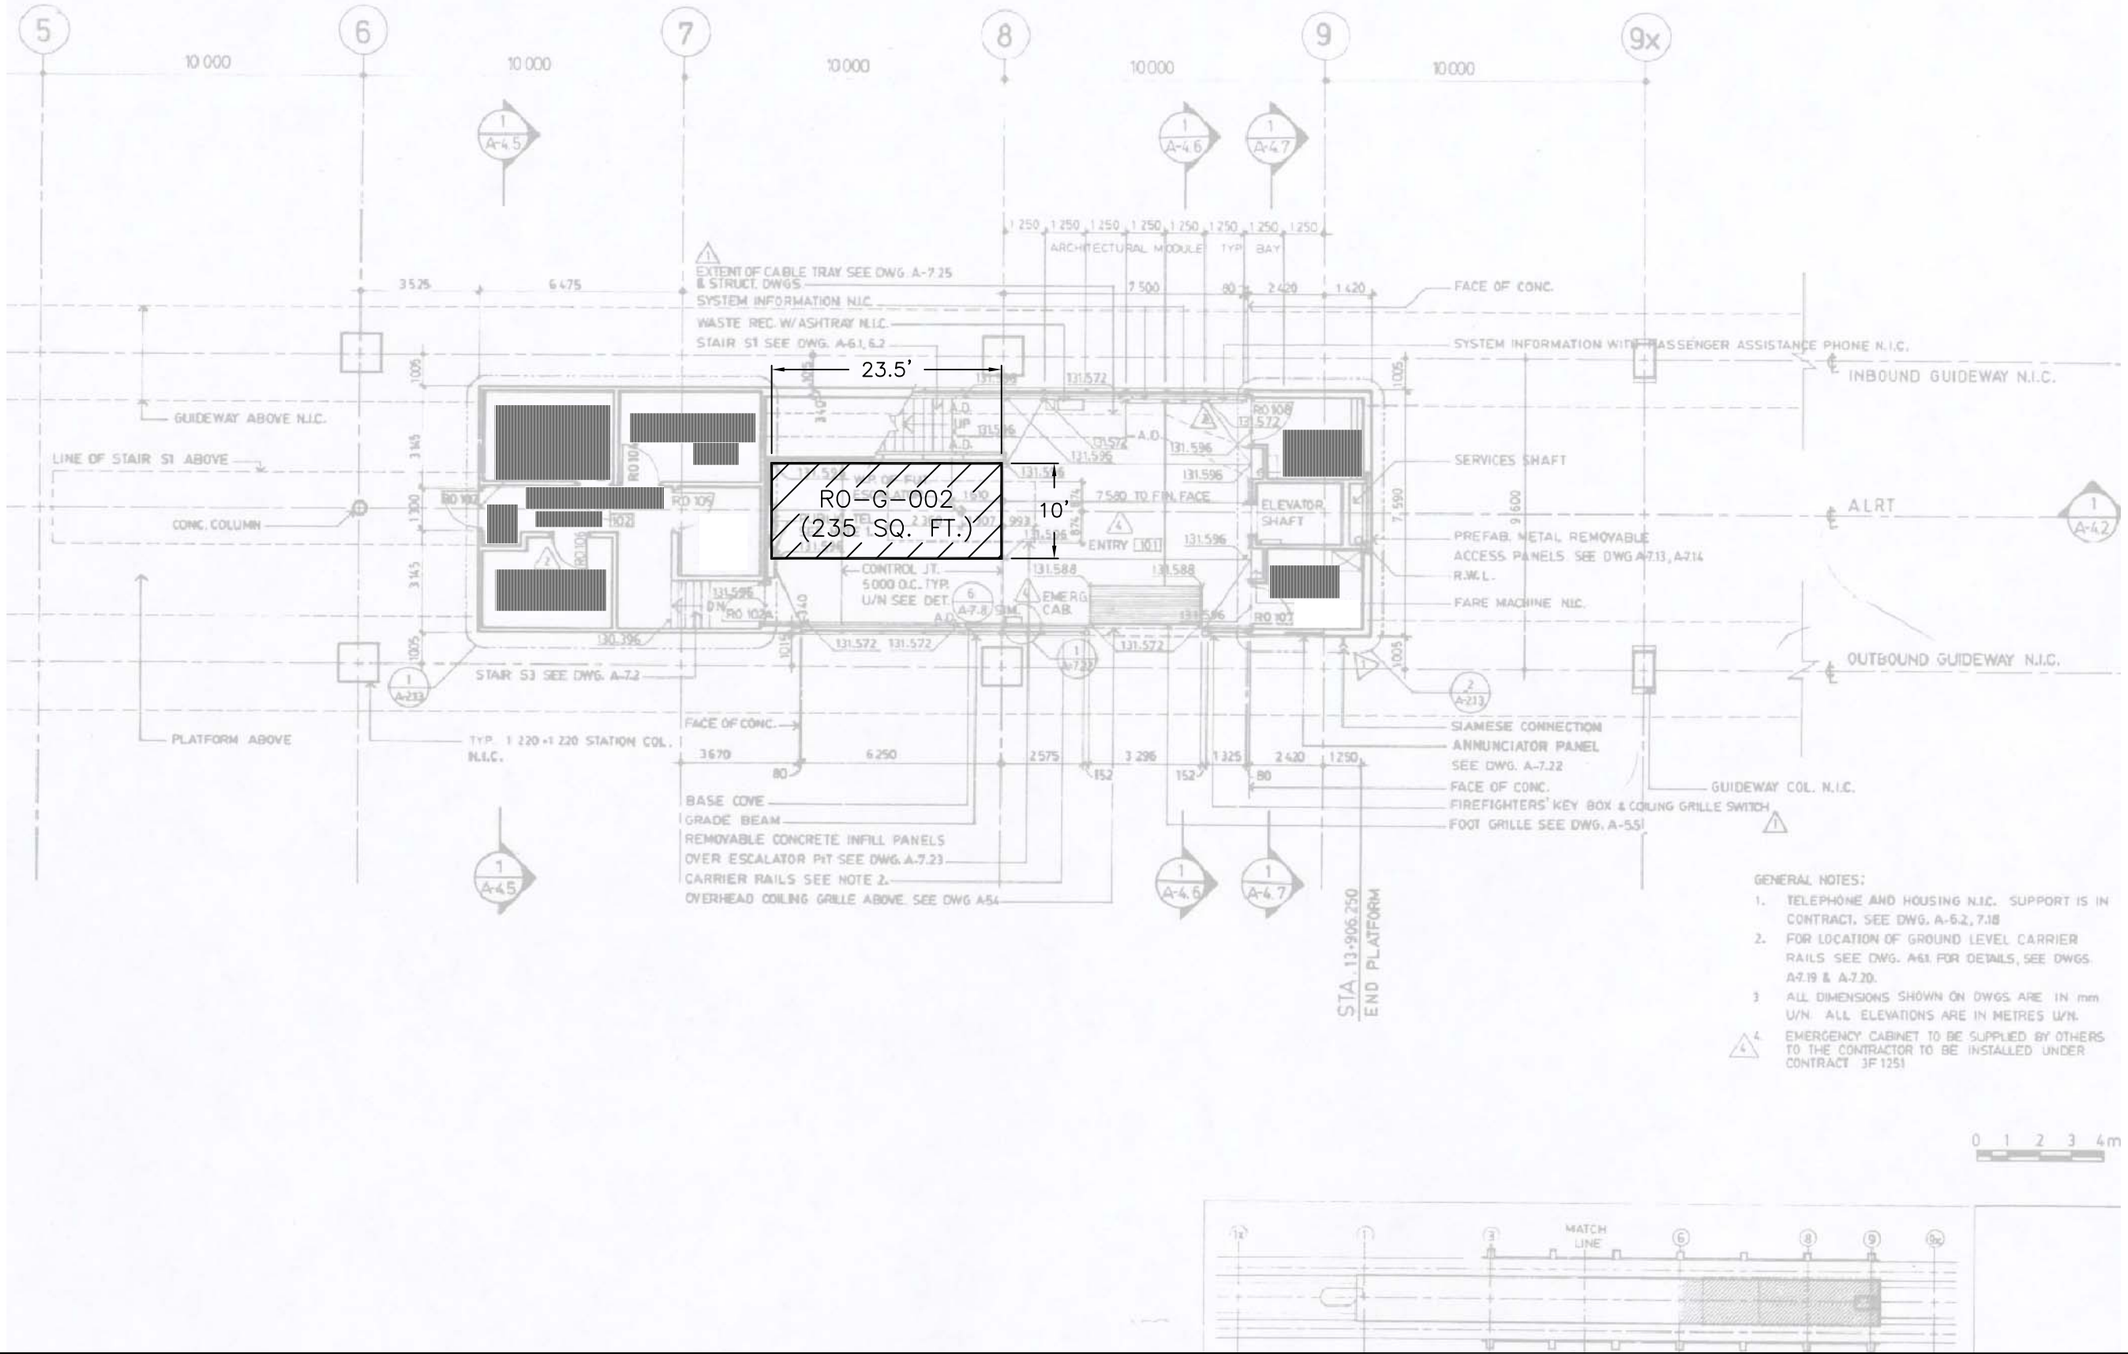

GENERAL NOTES:

1. TELEPHONE AND HOUSING N.I.C. SUPPORT IS IN CONTRACT. SEE DWG. A-5.2, 7.18
2. FOR LOCATION OF GROUND LEVEL CARRIER RAILS SEE DWG. A-6.1. FOR DETAILS, SEE DWGS. A-7.19 & A-7.20.
3. ALL DIMENSIONS SHOWN ON DWGS. ARE IN mm U/N. ALL ELEVATIONS ARE IN METRES U/N.
4. EMERGENCY CABINET TO BE SUPPLIED BY OTHERS TO THE CONTRACTOR TO BE INSTALLED UNDER CONTRACT 3F1251

AFILE: SRA008

(SIGNED ORIGINAL COPY)

DESIGNED		DATE
DRAWN	R. TIU	DATE
CHECKED	NL	04/10/04 DATE
APPROVED	SF	04/10/04 DATE

REFERENCE DRAWINGS

NUMBER	DESCRIPTION

REVISIONS

DATE	No.	DESCRIPTION
04-09-10	0	FOR INFORMATION ONLY.
04-09-30	1	ISSUED FOR RFP.

SkyTrain

BRITISH COLUMBIA RAPID TRANSIT CO.,LTD.
6800-14TH AVENUE
BURNABY, B.C., CANADA V3N 4S7

ROYAL OAK STATION GROUND LEVEL PLAN PROPOSED RETAIL AREAS

SCALE	DRAWING No.	SHEET No.
NTS	DW-990112-001-B	1/1