
NOTE:

1) ALL DIMENSIONS SHOWN FOR PROPOSED RETAIL AREAS ARE APPROXIMATE ONLY AND SHOULD BE VERIFIED IN THE FIELD.

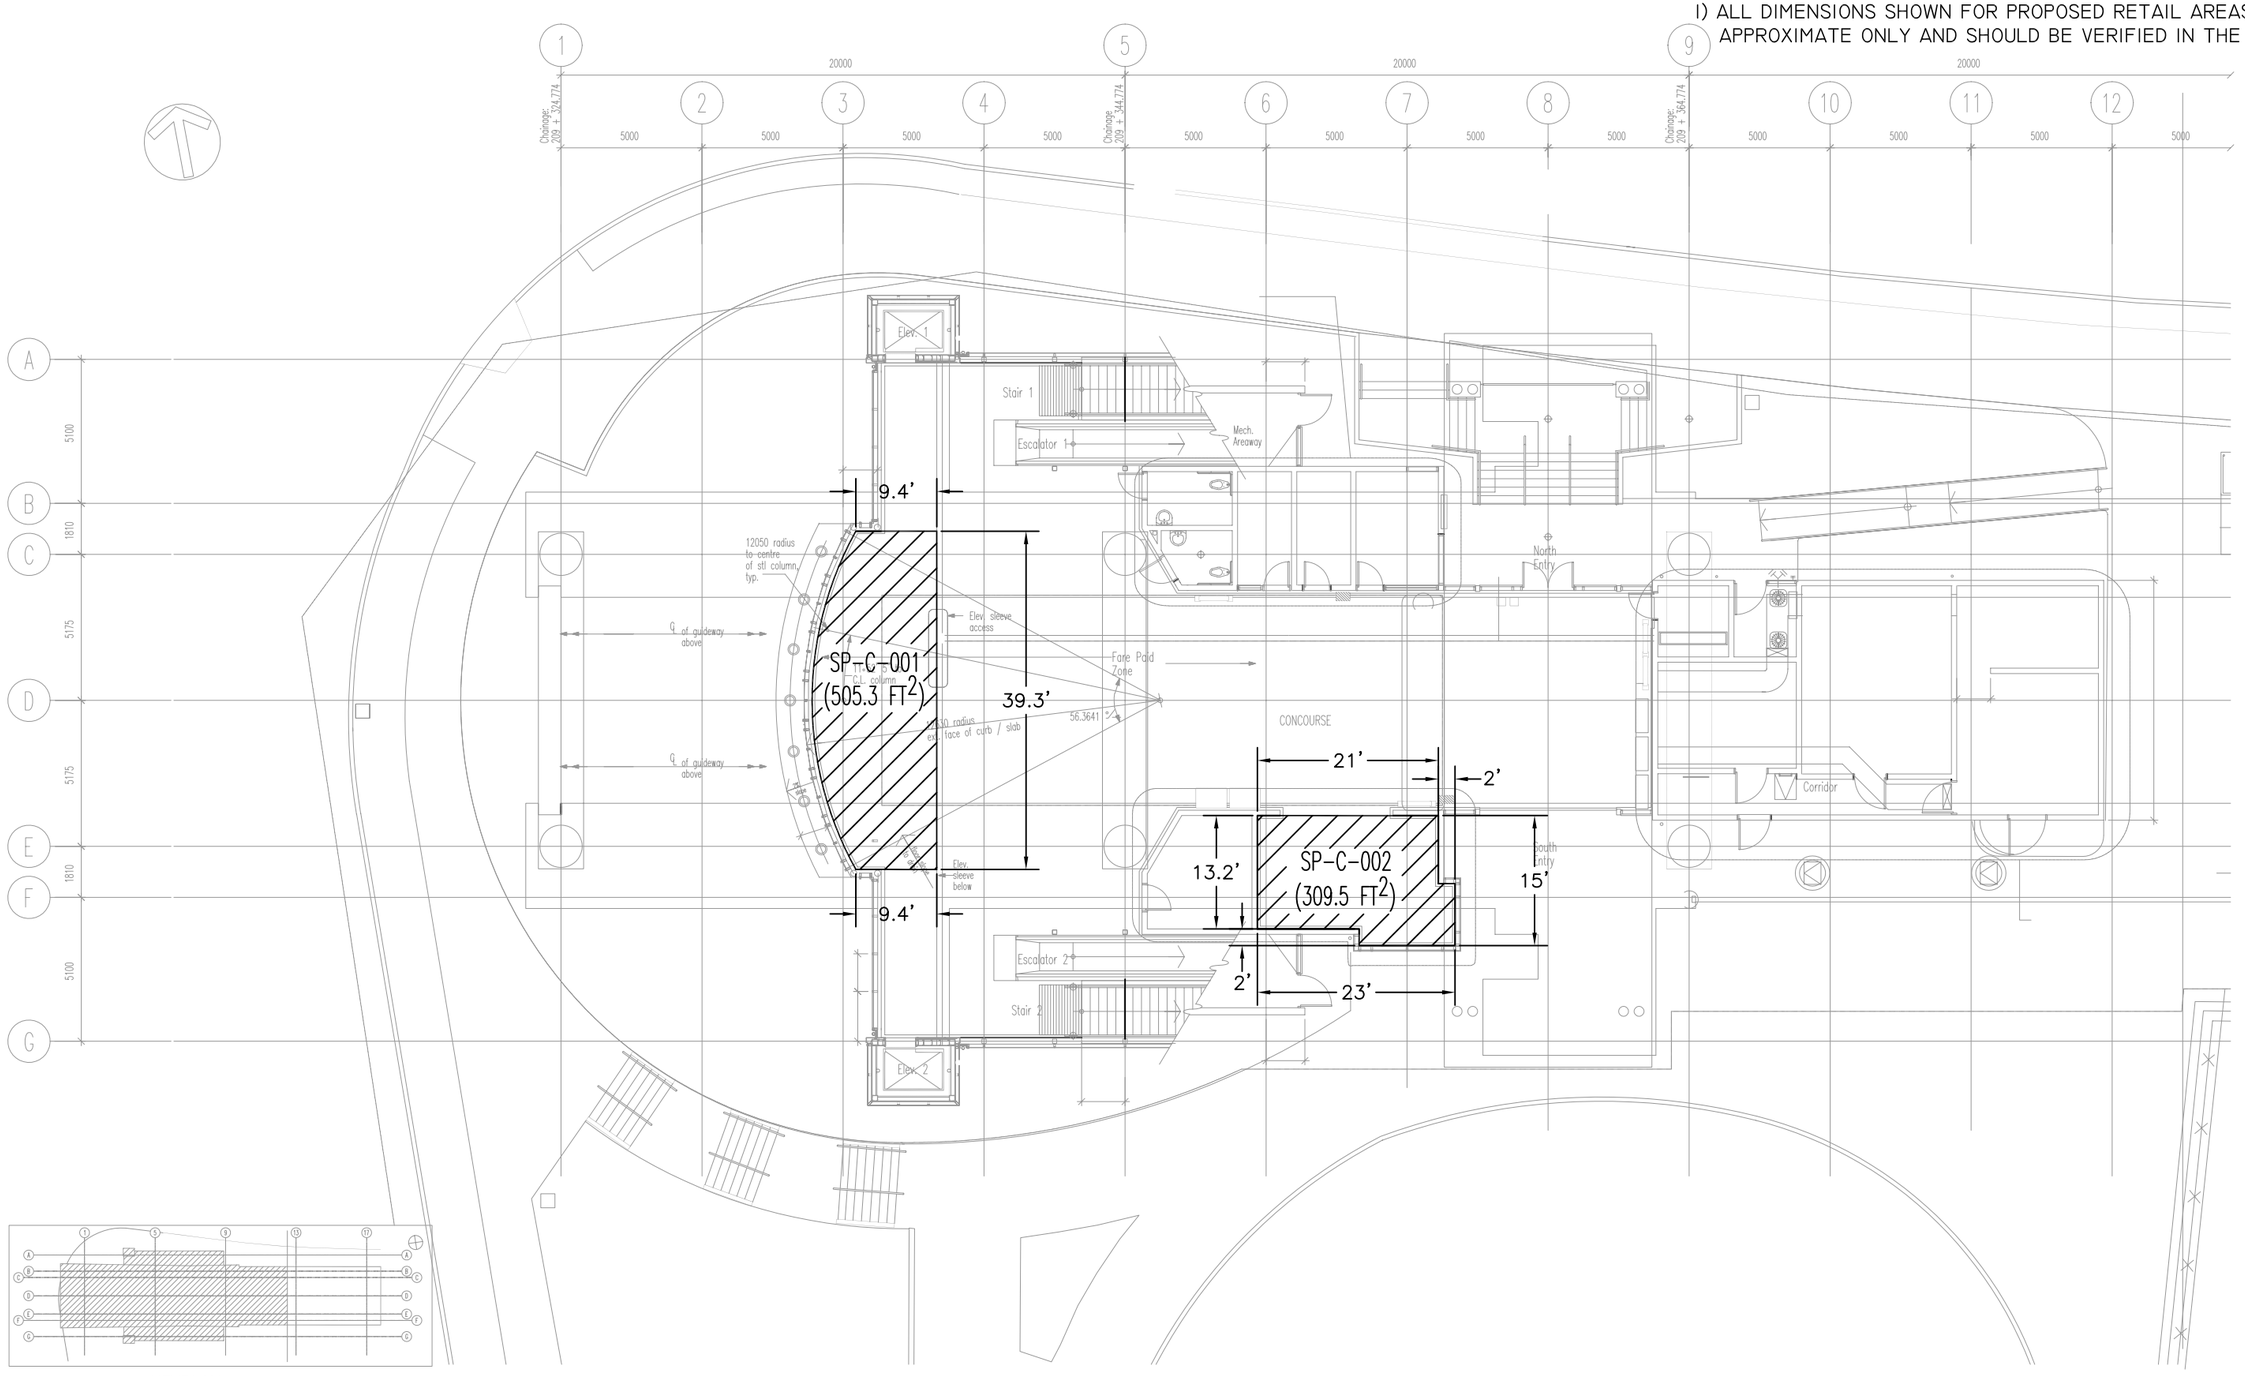


KEYPLAN

AFILE: SRA016

| (SIGNED ORIGINAL COPY) | | |
|---|---|---|
| DESIGNED | | DATE |
| DRAWN | R. TIU | DATE |
| CHECKED | NL | 04/10/04 DATE |
| APPROVED | SF | 04/10/04 DATE |

REFERENCE DRAWINGS

| NUMBER | DESCRIPTION |
|---|---|
| | |

REVISIONS

| DATE | No. | DESCRIPTION |
|---|---|---|
| 04-09-10 | 0 | FOR INFORMATION ONLY. |
| 04-09-30 | 1 | ISSUED FOR RFP. |

BAR SCALE(S):

0.5 1 2 3 4 5m

SkyTrain

BRITISH COLUMBIA RAPID TRANSIT CO.,LTD.
6800-14TH AVENUE
BURNABY, B.C., CANADA V3N 4S7

# SPERLING STATION
# WEST CONCOURSE LEVEL PLAN
# PROPOSED RETAIL AREAS

| SCALE | DRAWING No. | SHEET No. |
|---|---|---|
| NTS | DW-990127-001-B | 1/1 |