
NOTE:

1) ALL DIMENSIONS SHOWN FOR PROPOSED RETAIL AREAS ARE APPROXIMATE ONLY AND SHOULD BE VERIFIED IN THE FIELD.

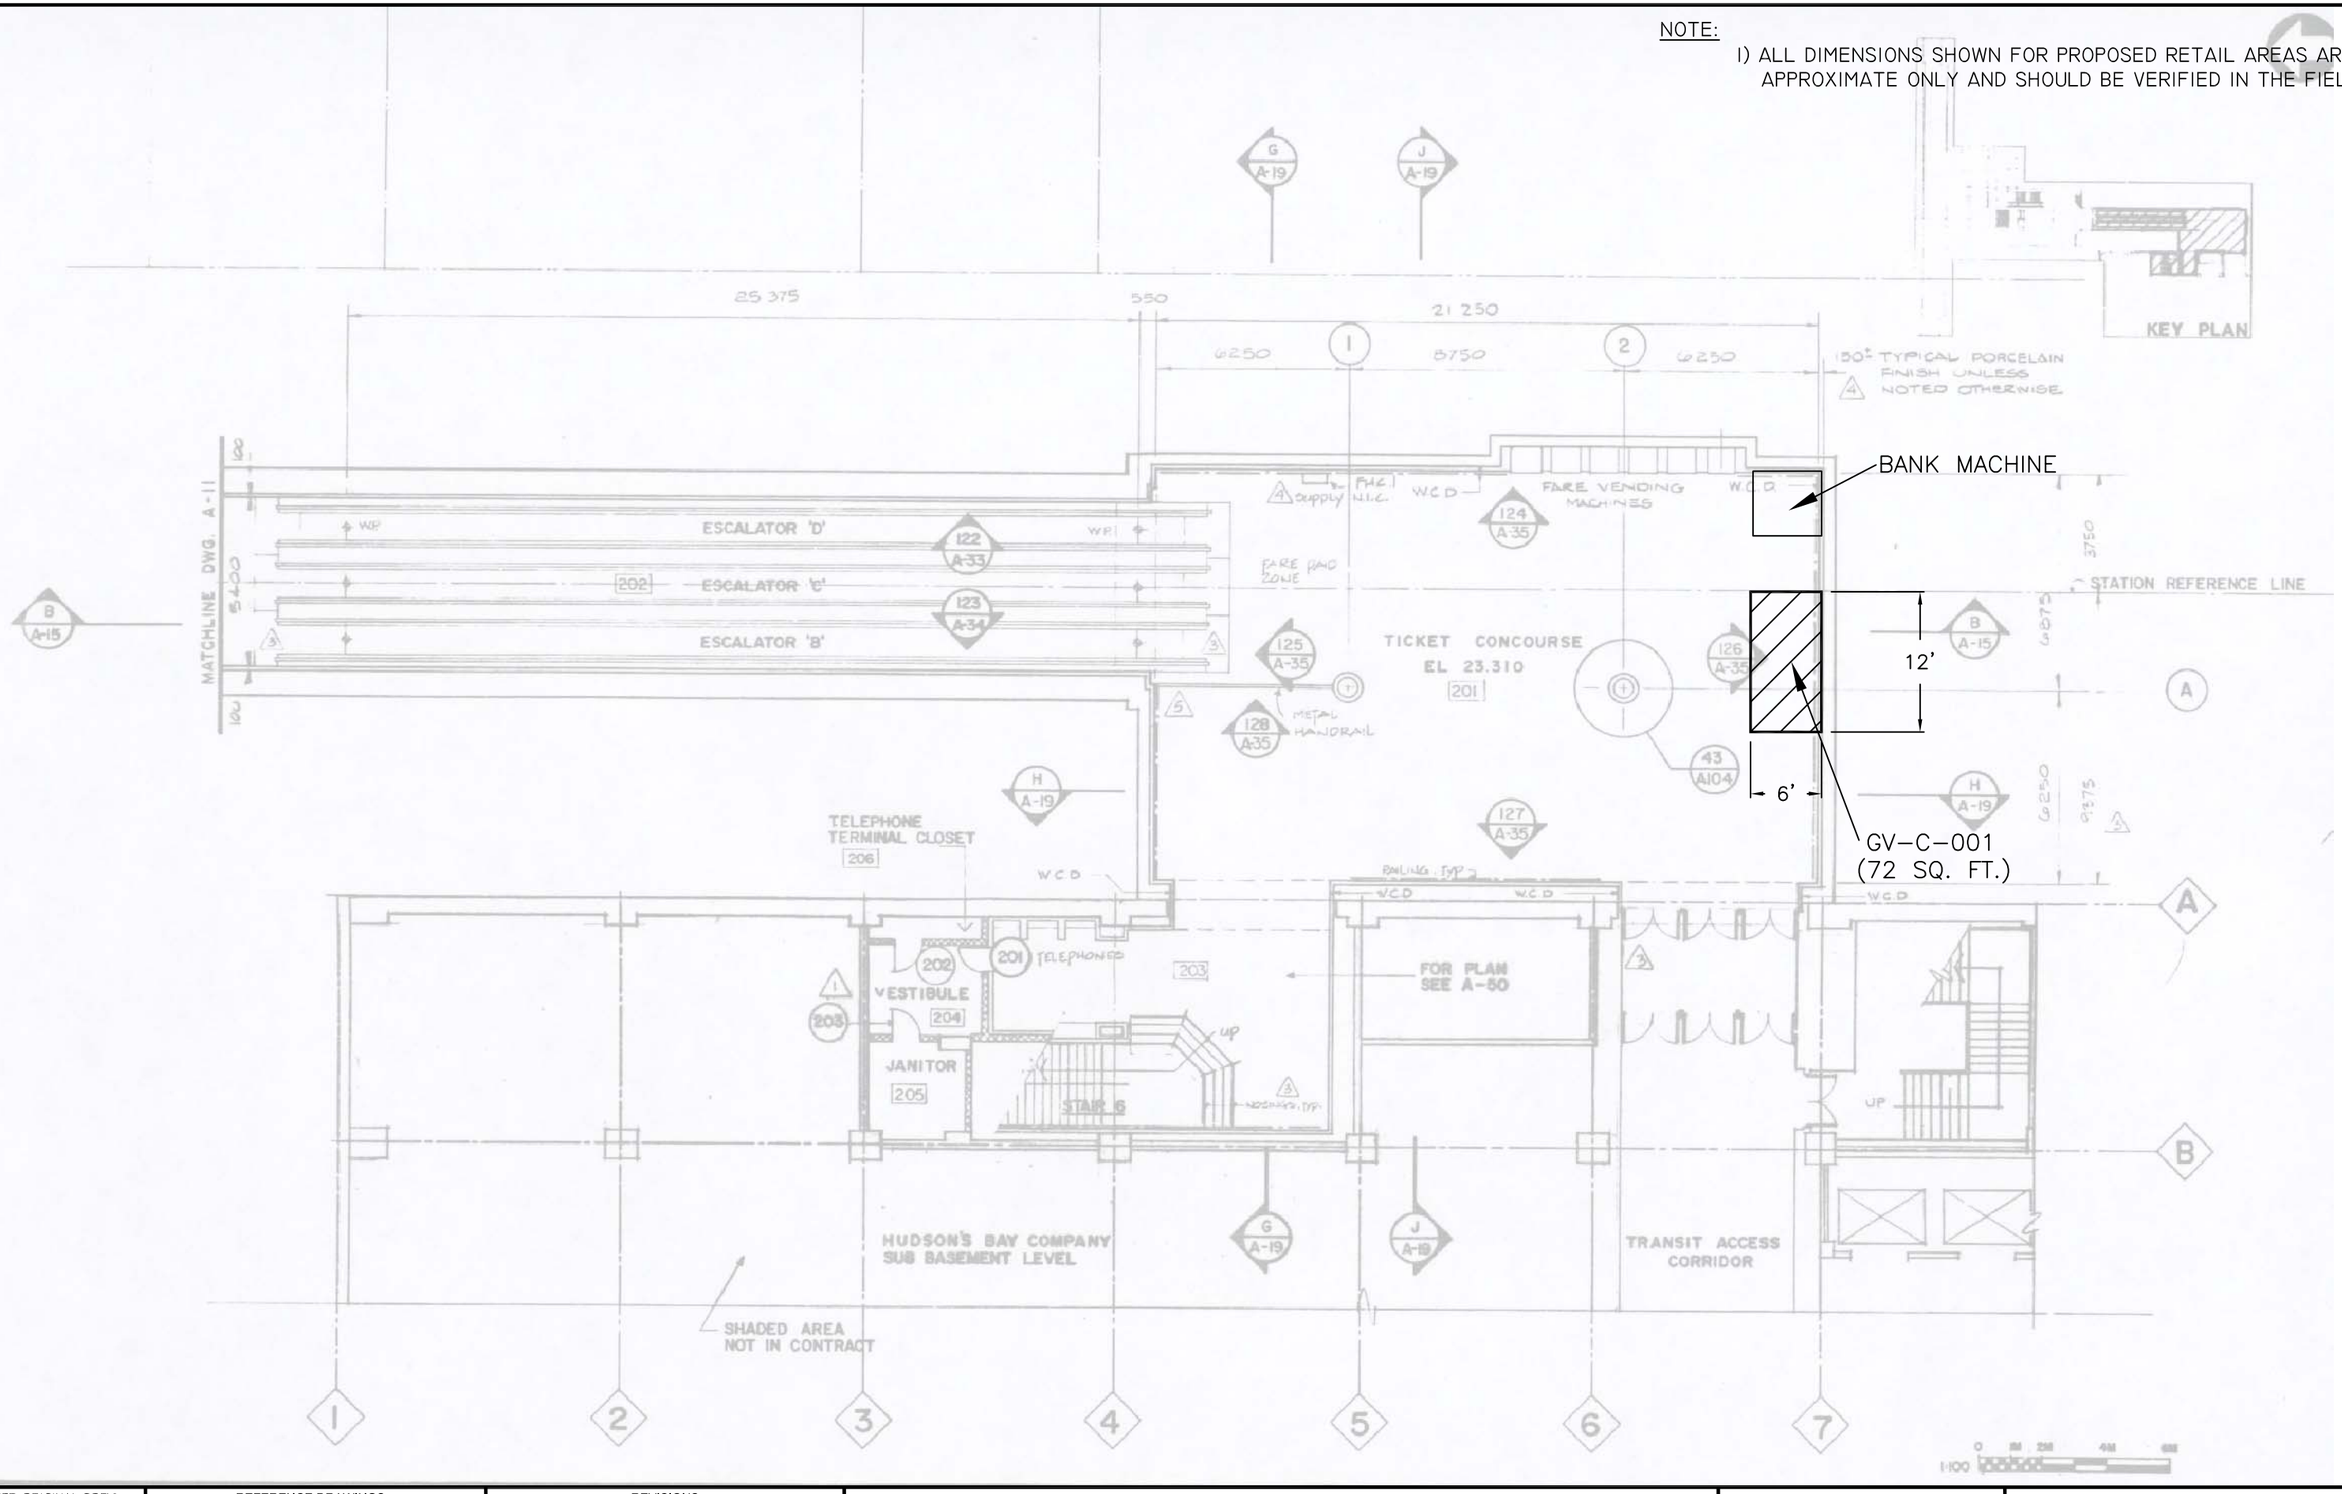

AFILE: SRA002

(SIGNED ORIGINAL COPY)

DESIGNED		DATE
DRAWN	R. TIU	DATE
CHECKED	NL	04/10/04 DATE
APPROVED	SF	04/10/04 DATE

REFERENCE DRAWINGS

NUMBER	DESCRIPTION

REVISIONS

DATE	No.	DESCRIPTION
04-09-10	0	FOR INFORMATION ONLY.
04-09-30	1	ISSUED FOR RFP.

SkyTrain

BRITISH COLUMBIA RAPID TRANSIT CO.,LTD.
6800-14TH AVENUE
BURNABY, B.C., CANADA V3N 4S7

GRANVILLE STATION CONCOURSE LEVEL-2 PLAN PROPOSED RETAIL AREAS

SCALE	DRAWING No.	SHEET No.
NTS	DW-990103-001-B	1/1