
NOTE:

1) ALL DIMENSIONS SHOWN FOR PROPOSED RETAIL AREAS ARE APPROXIMATE ONLY AND SHOULD BE VERIFIED IN THE FIELD.

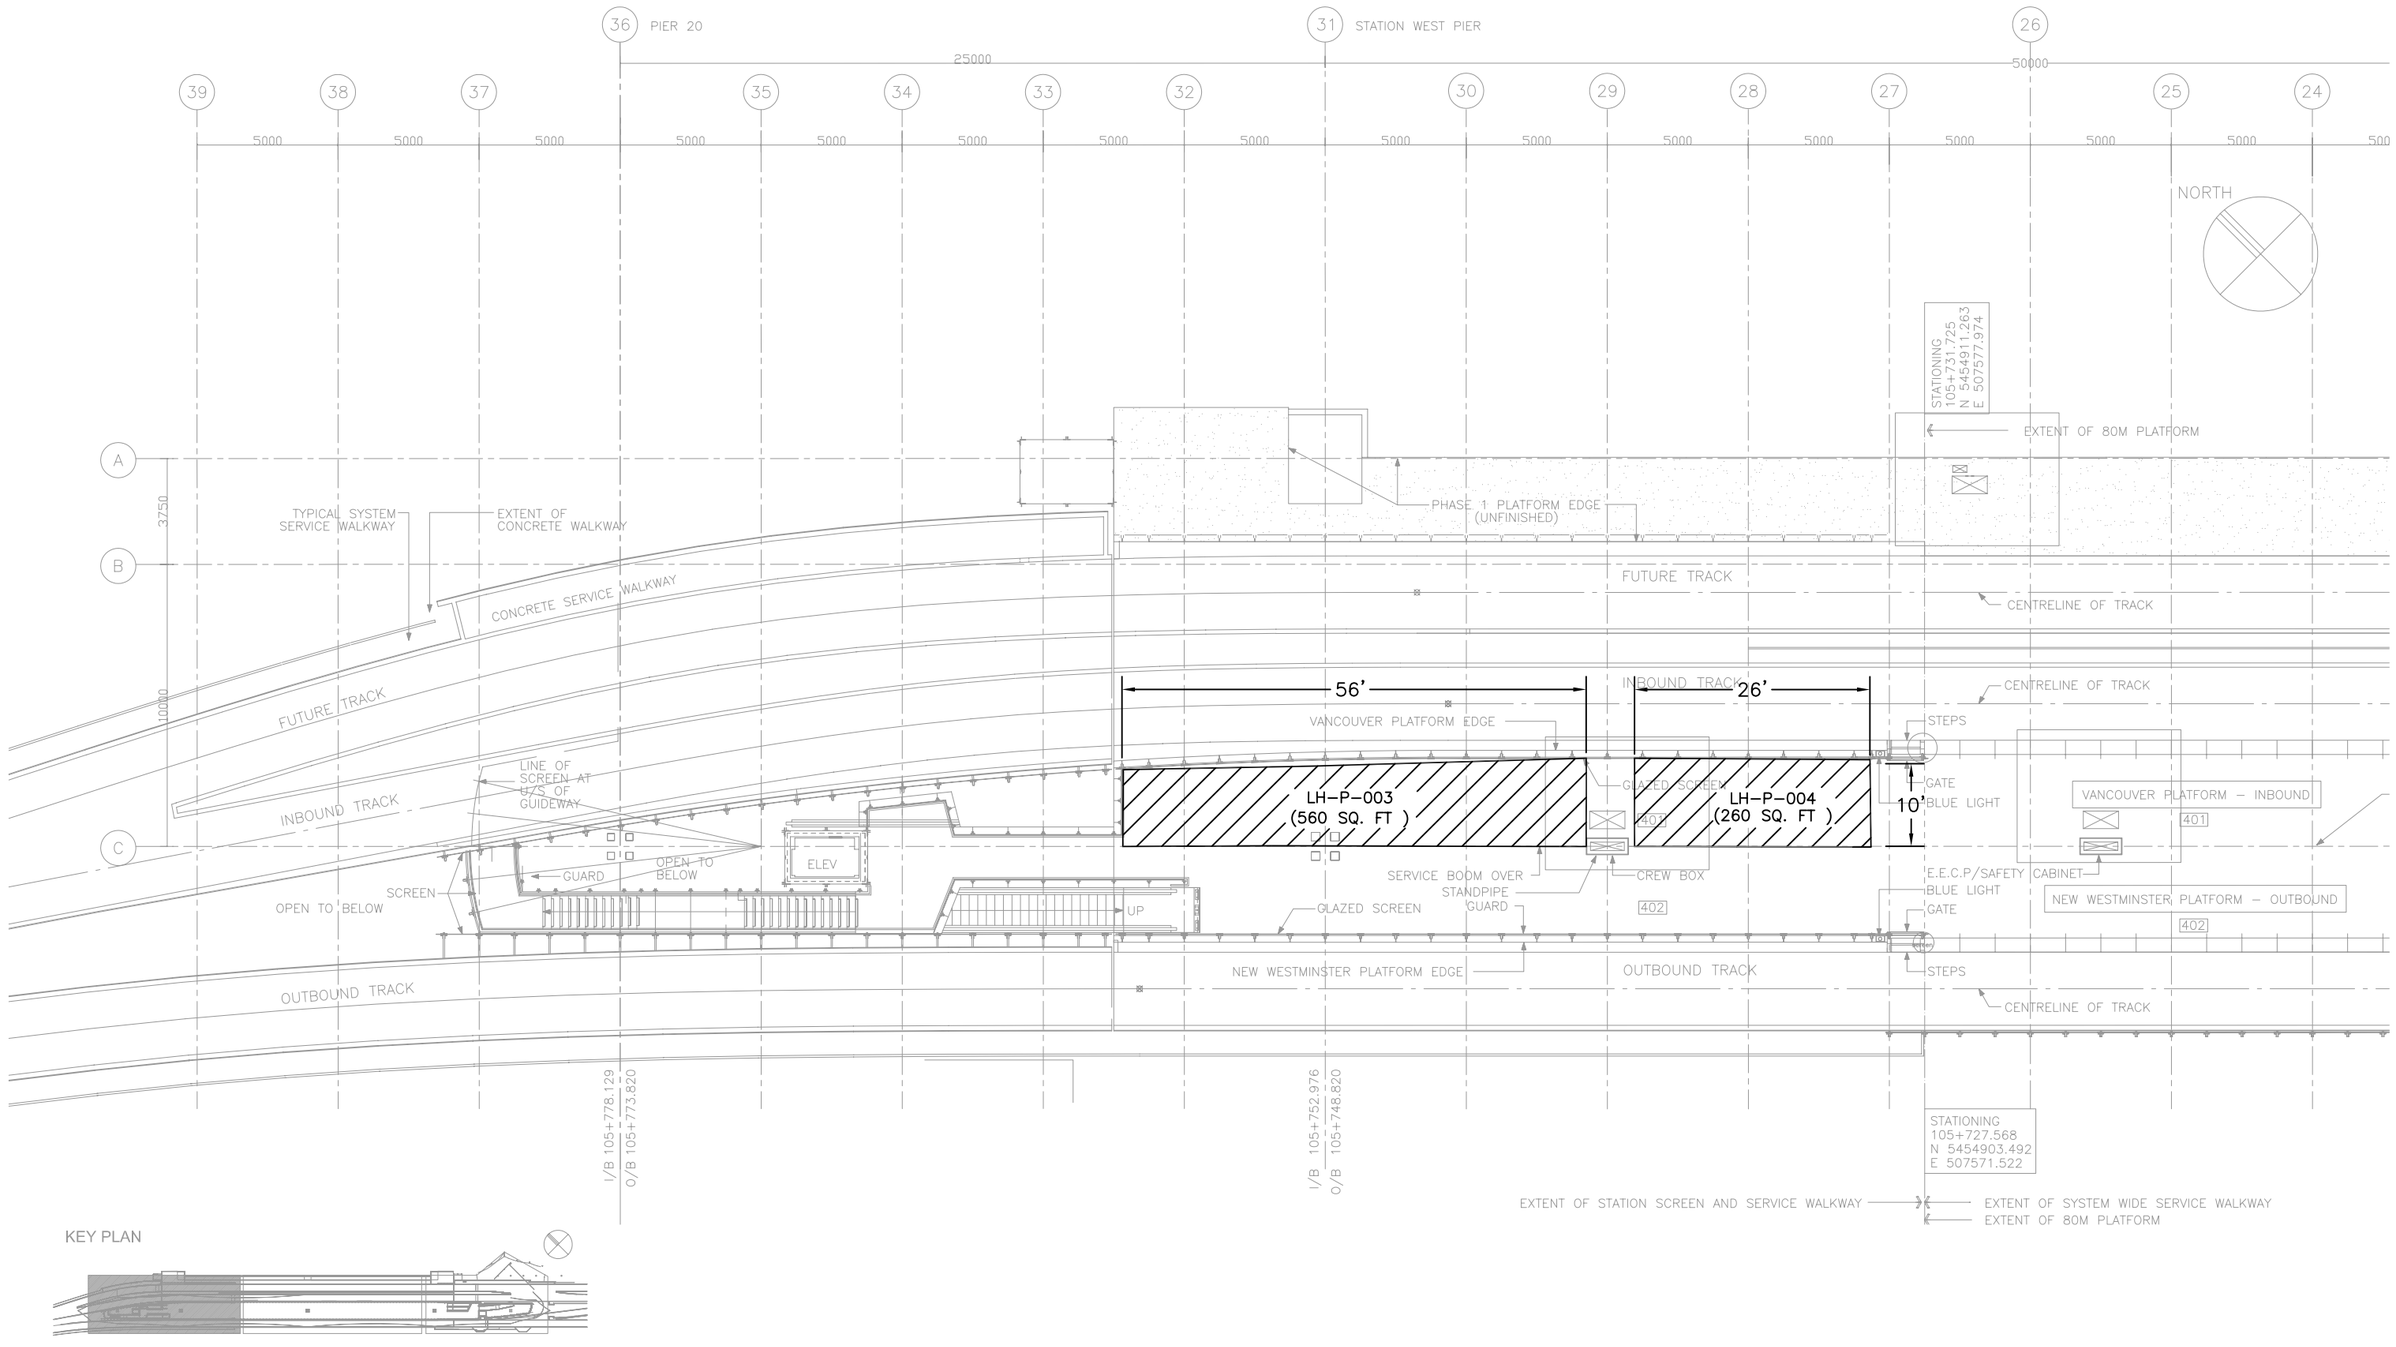

KEY PLAN

AFILE: SRA026

(SIGNED ORIGINAL COPY)

		DATE
DESIGNED		
DRAWN	R. TIU	
CHECKED	NL	04/10/27
APPROVED	SF	04/10/27

REFERENCE DRAWINGS	
NUMBER	DESCRIPTION

REVISIONS		
DATE	No.	DESCRIPTION
04-10-25	0	ISSUED FOR RFP.

BAR SCALE(S):

0.5 1 2 3 4 5m

SkyTrain

BRITISH COLUMBIA RAPID TRANSIT CO.,LTD.
6800-14TH AVENUE
BURNABY, B.C., CANADA V3N 4S7

LOUGHEED TOWN CENTRE STATION PLATFORM LEVEL WEST PLAN PROPOSED RETAIL AREAS

SCALE	DRAWING No.	SHEET No.
NTS	DW–990124–002–B	1/1